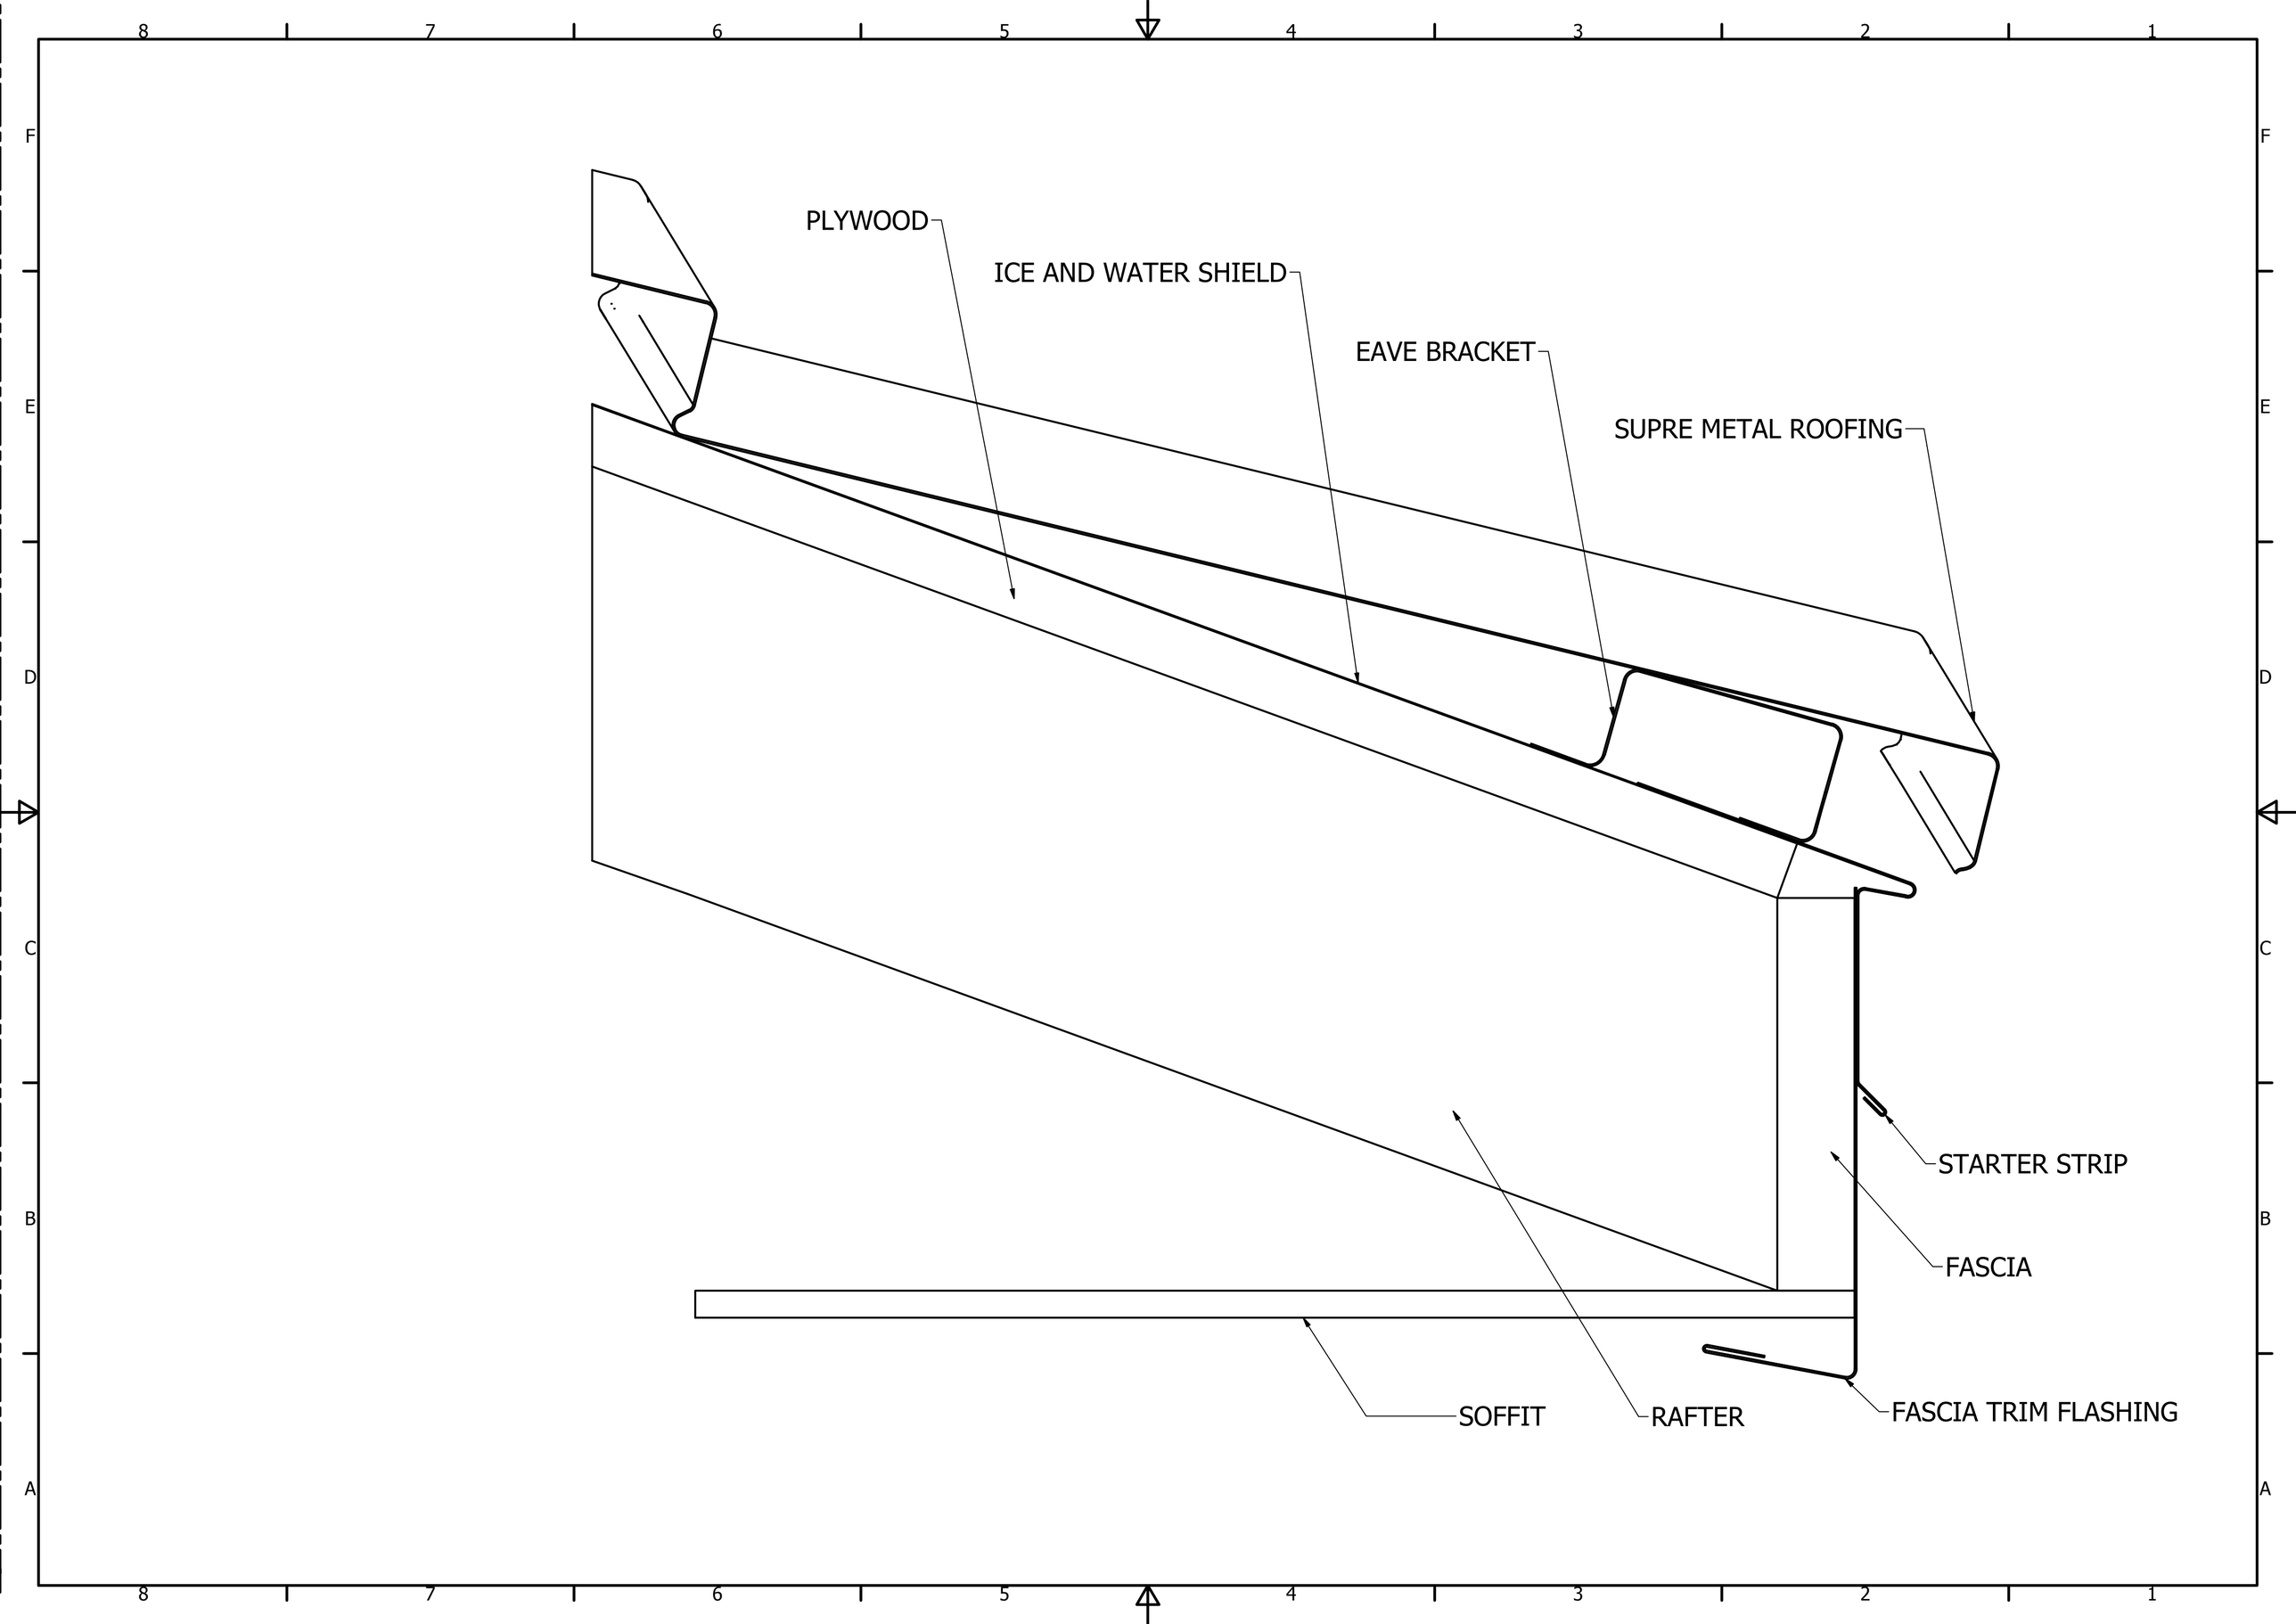
PLYWOOD
ICE AND WATER SHIELD
EAVE BRACKET
SUPRE METAL ROOFING
STARTER STRIP
FASCIA
SOFFIT
RAFTER
FASCIA TRIM FLASHING